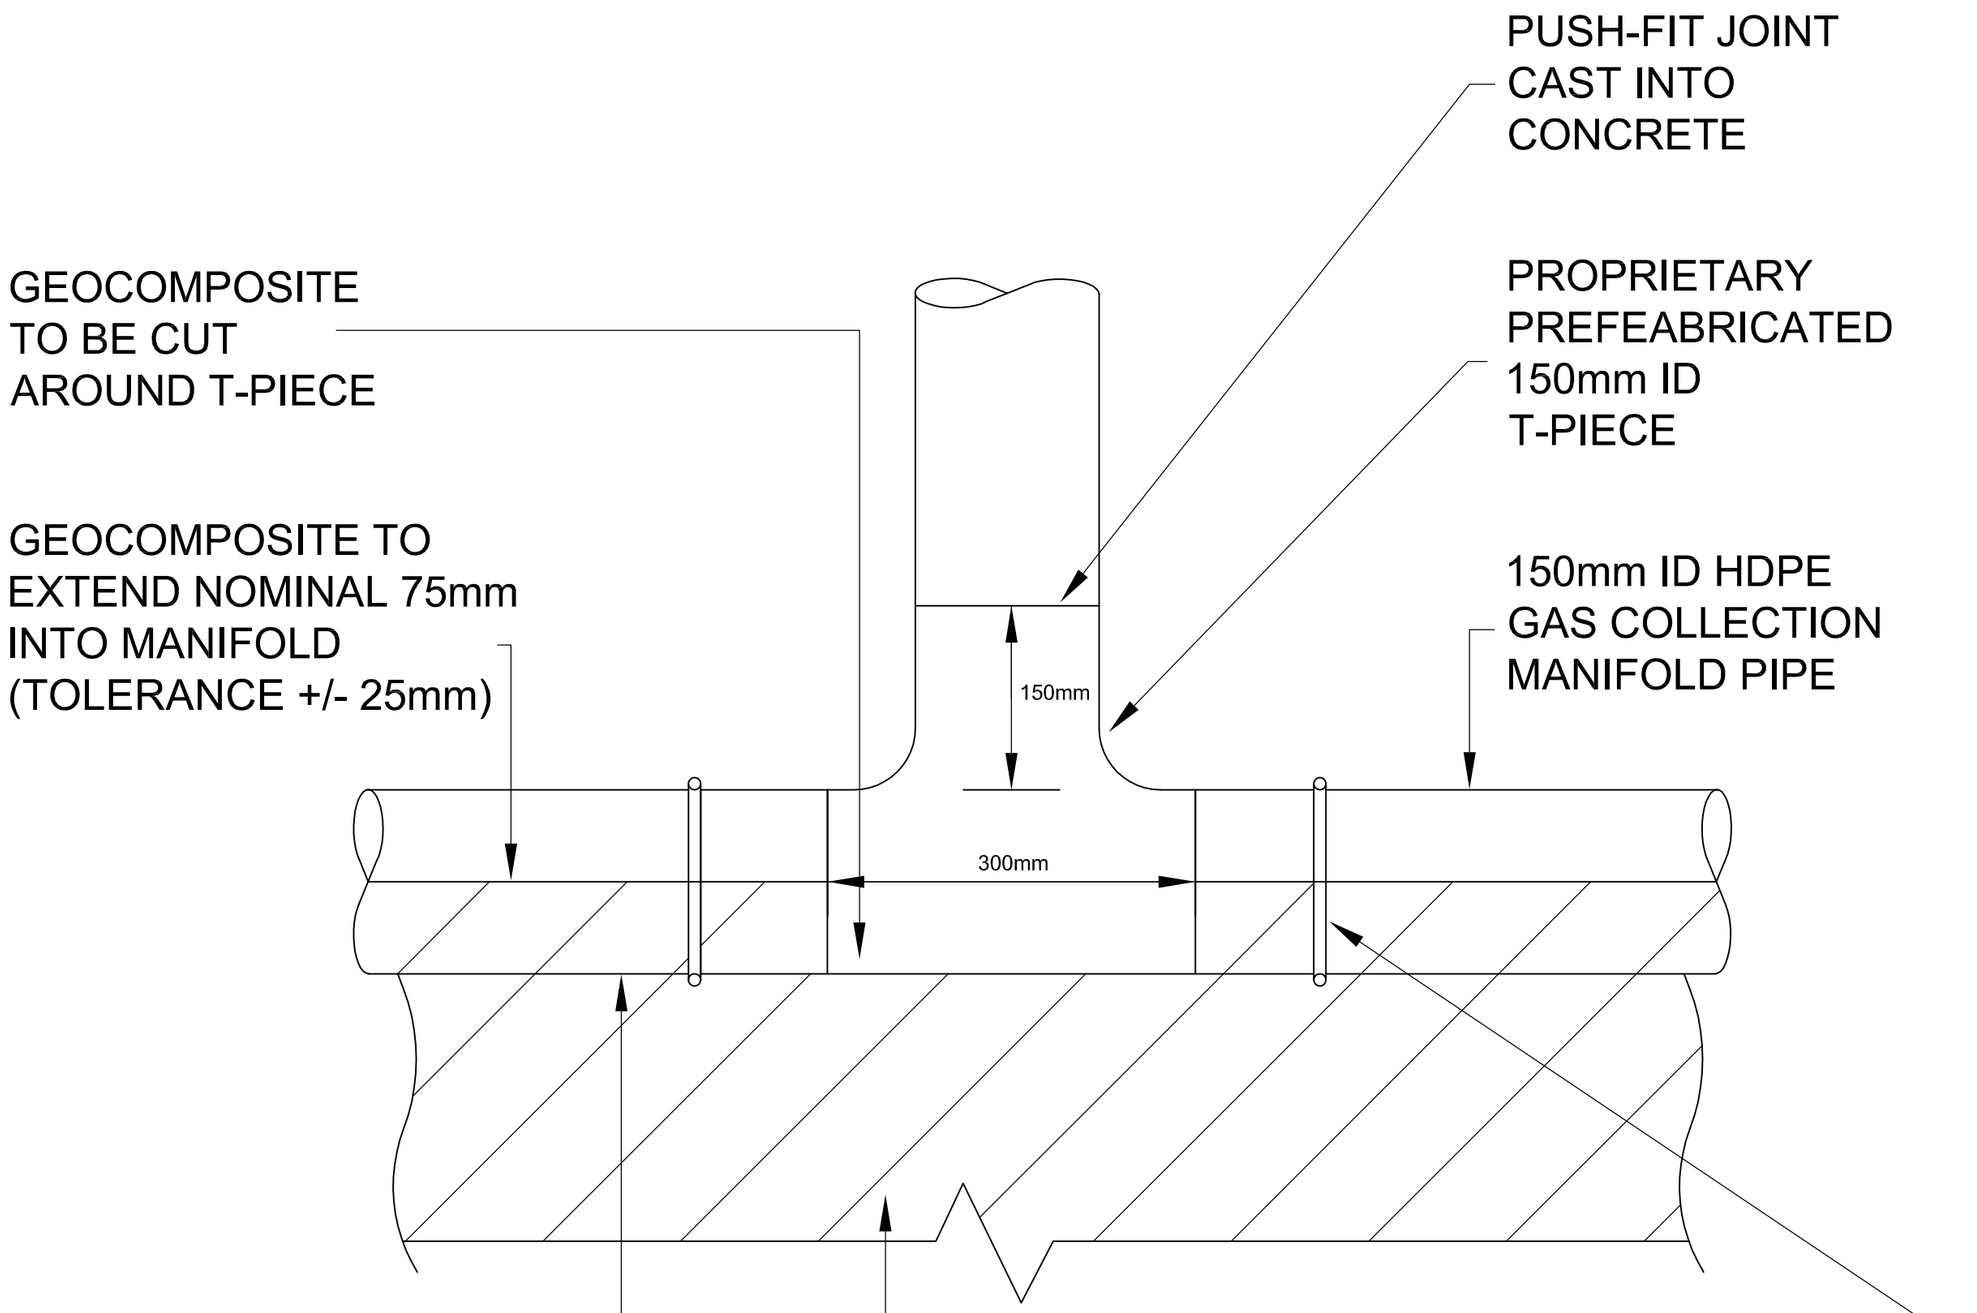

PLAN

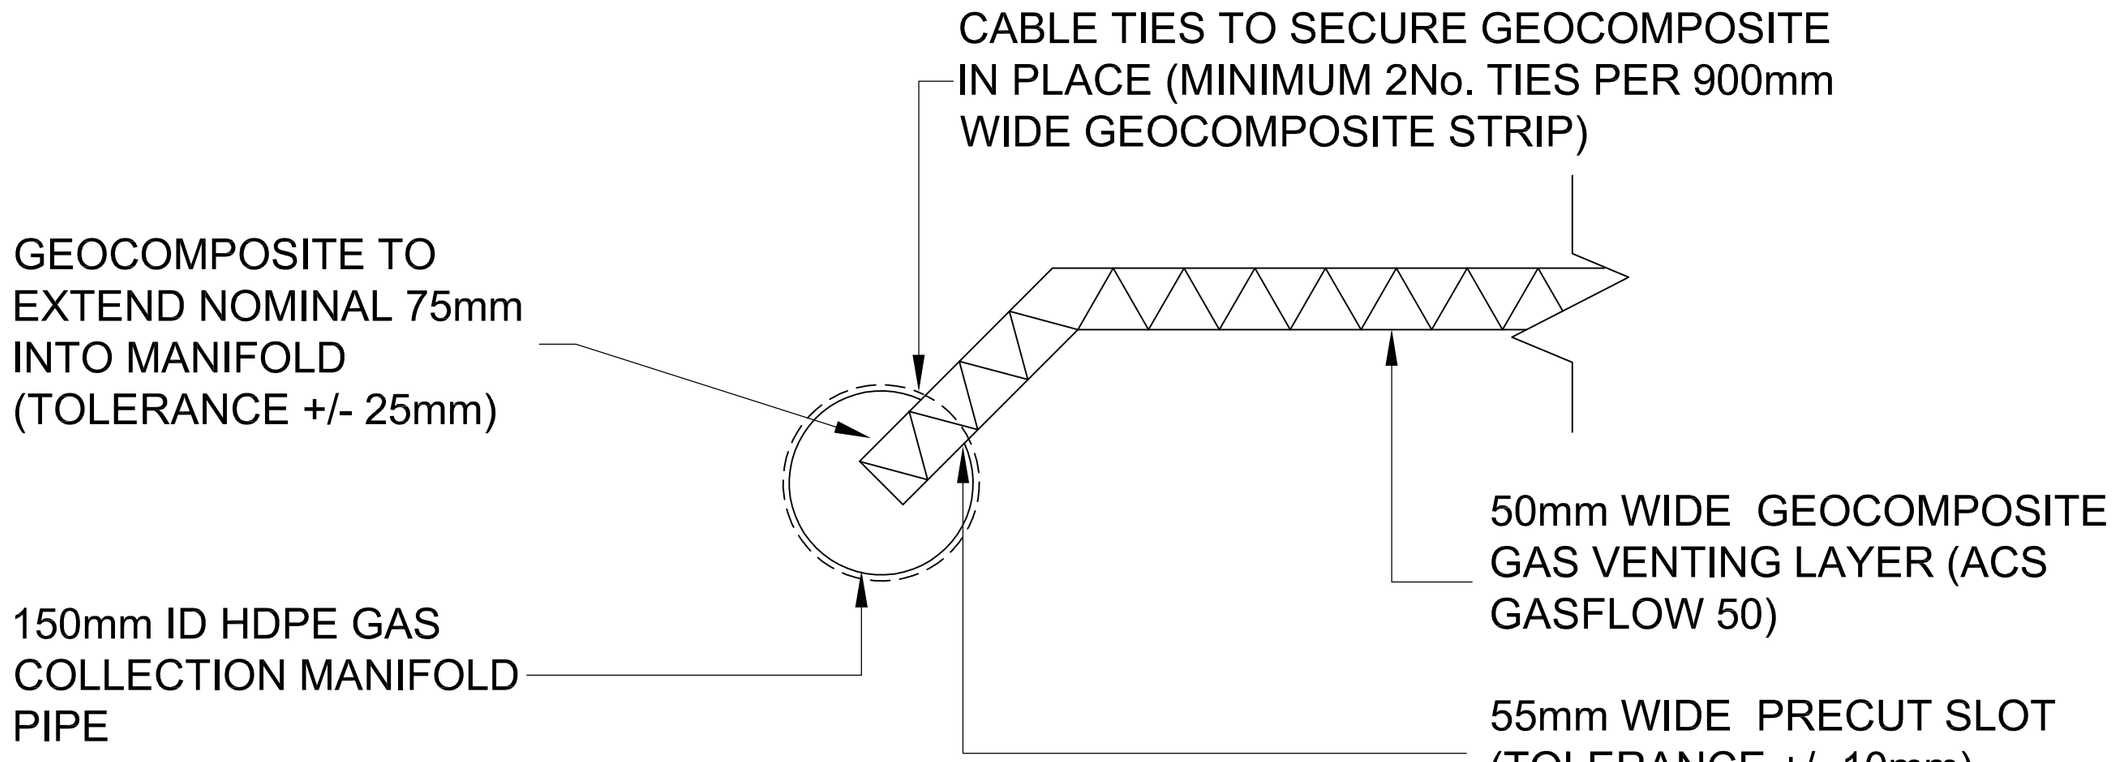

SECTION

GEOCOMPOSITE CONNECTION TO MANIFOLD PIPE

SCALE - 1:5