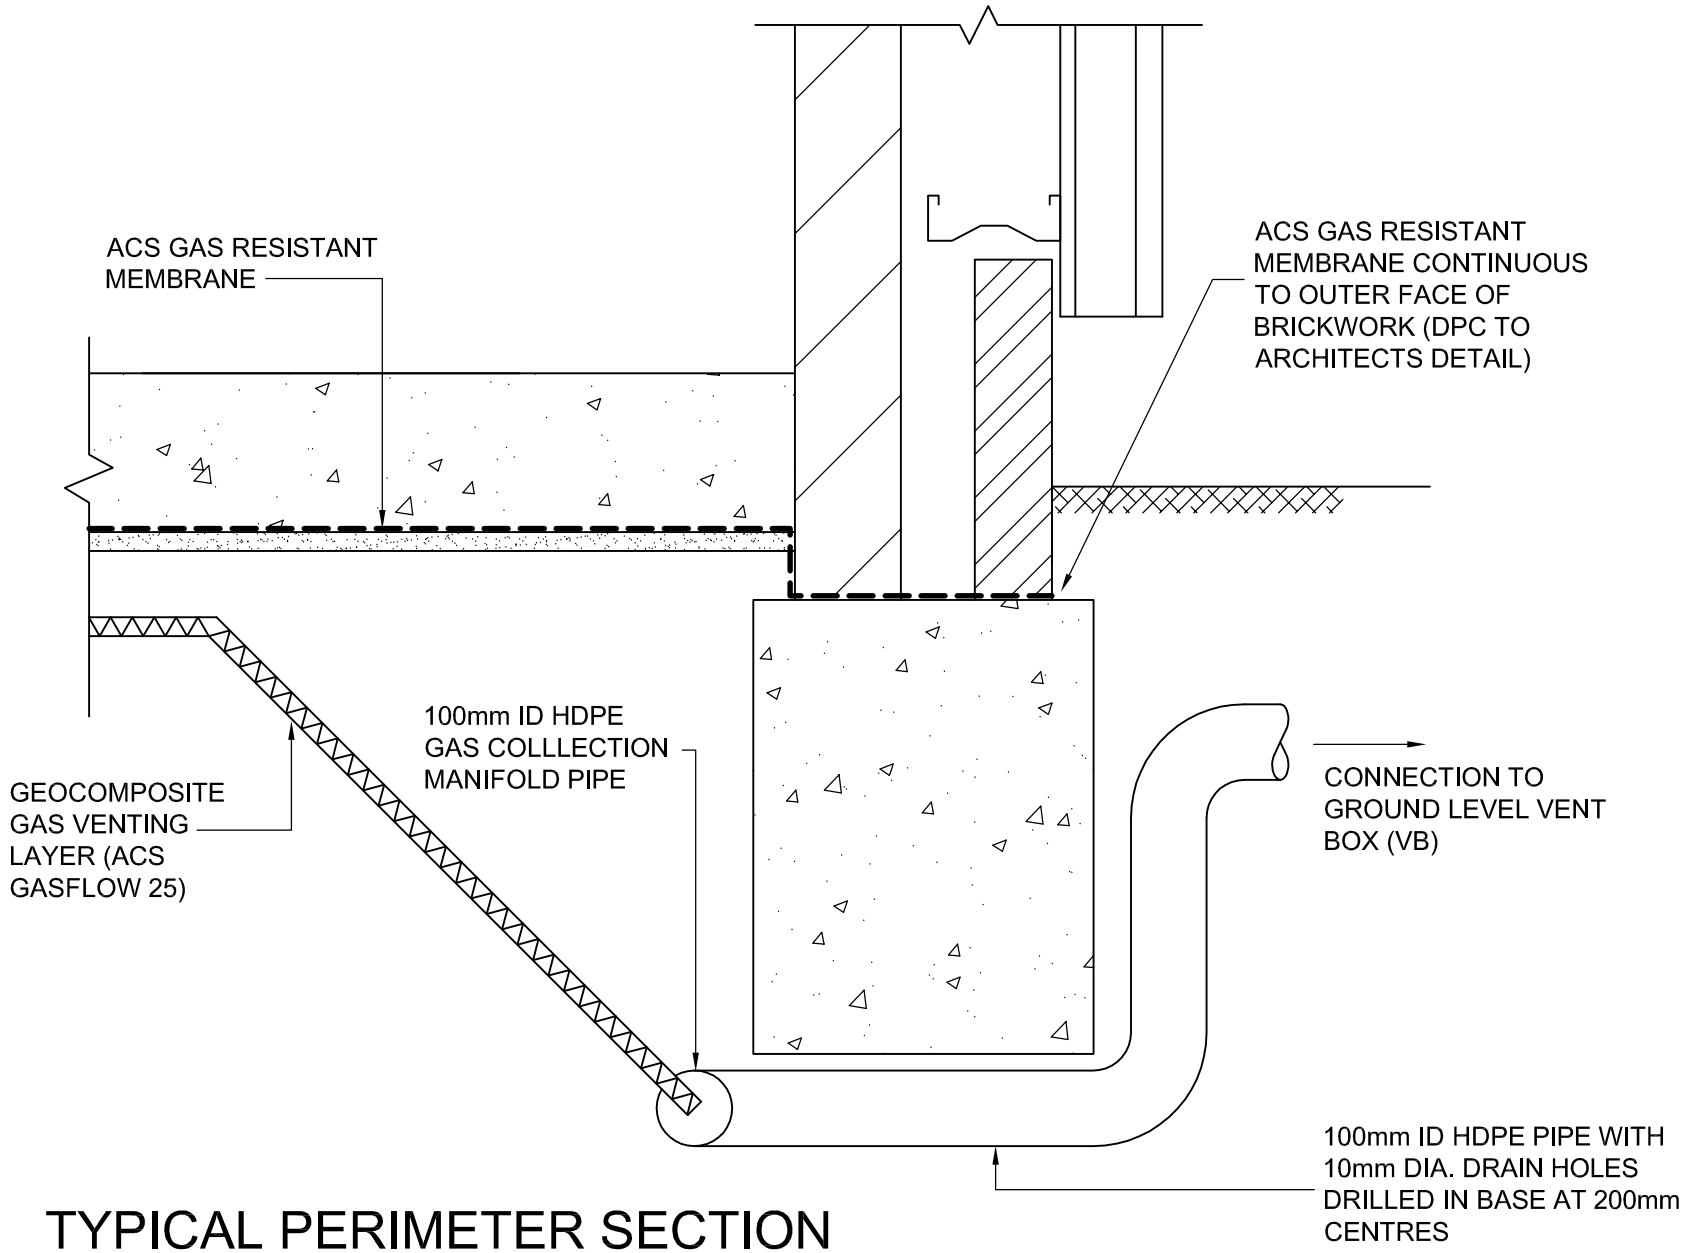

TYPICAL PERIMETER SECTION
SCALE 1:10